LAND CHANGES

NO.	GRANTEE	DATE	RECORD BOOK	RECORD PAGE	AREA	CUST NO	MRR

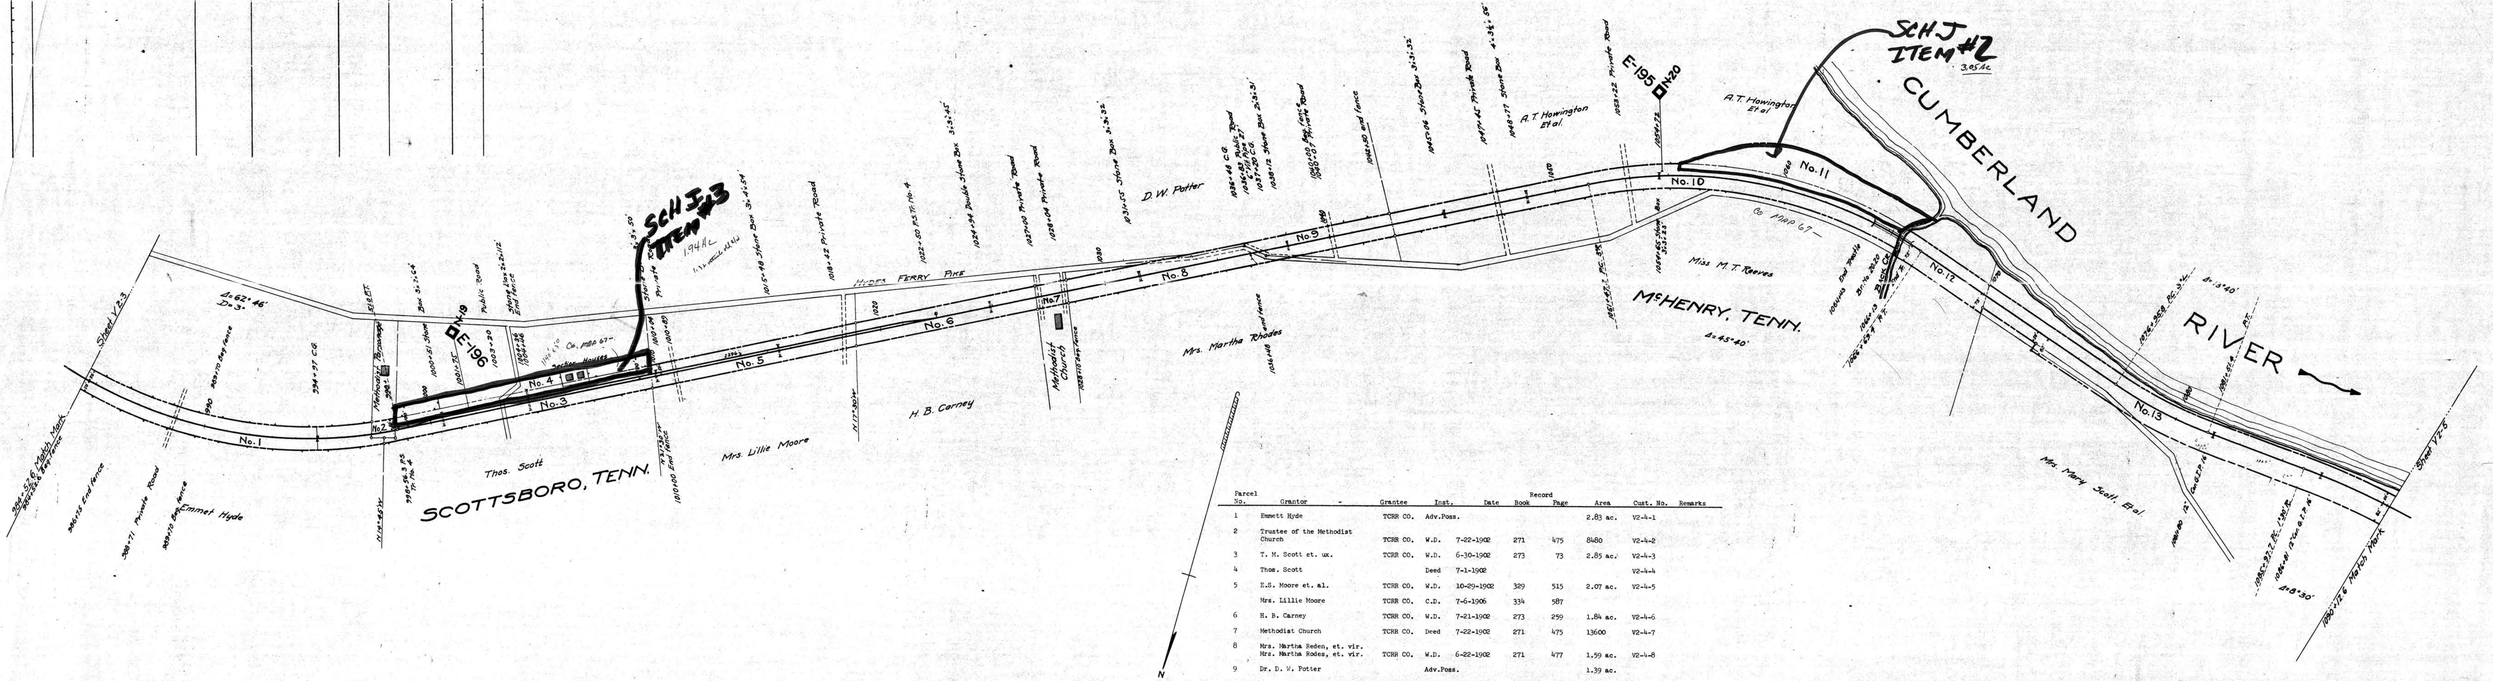

Parcel No.	Grantor	Grantee	Trust.	Date	Record Book	Record Page	Area	Cust. No.	Remarks
1	Emmett Hyde	TCRR CO.	Adv.Poss.				2.83 ac.	V2-4-1	
2	Trustee of the Methodist Church	TCRR CO.	W.D.	7-22-1902	271	475	8480	V2-4-2	
3	T. M. Scott et. ux.	TCRR CO.	W.D.	6-30-1902	273	73	2.85 ac.	V2-4-3	
4	Thos. Scott		Deed	7-1-1902				V2-4-4	
5	S.S. Moore et. al.	TCRR CO.	W.D.	10-29-1902	329	515	2.07 ac.	V2-4-5	
	Mrs. Lillie Moore	TCRR CO.	C.D.	7-6-1906	334	587			
6	H. B. Carney	TCRR CO.	W.D.	7-21-1902	273	259	1.84 ac.	V2-4-6	
7	Methodist Church	TCRR CO.	Deed	7-22-1902	271	475	13600	V2-4-7	
8	Mrs. Martha Rodes, et. vir. Mrs. Martha Rodes, et. vir.	TCRR CO.	W.D.	6-22-1902	271	477	1.59 ac.	V2-4-8	
9	Dr. D. W. Potter		Adv.Poss.				1.39 ac.		
10	A. J. Hovington et. al.	TCRR CO.	W.D.	10-4-1902	330	83	5.07 ac.	V2-4-10	
	Jas. J. & L. Gennett	TCRR CO.	C.D.	10-11-1902	330	82			
	G.S.&S. Allen	TCRR CO.	Deed	11-4-1902	330	83			
11	A.J. Hovington	TCRR CO.	W.D.	12-1-1902	330	78	2.83 ac.	V2-4-11	
12	D. F. Banks, Atty. for Miss Martha J. Reeves	TCRR CO.	W.D.	8-23-1902	273	483	1.31. ac.	V2-4-12	
	Amelia Kieser	TCRR CO.	W.D.	9-6-1928	831	57			
13	Mrs. Mary Scott et. al. by B. H. Webb, Clk. Cir. Ct.	TCRR CO.	C.D.	6-20-1906	334	420	6.49 ac.	V2-4-13	

ALL THE PROPERTY ON THIS SHEET CONVEYED BY THE T.C. RY. CO. TO THE I.C.R.R. CO. BY DEED DATED MARCH 18, 1969, FILED FOR RECORDS MARCH 21, 1969 IN DAVIDSON COUNTY, TENN. AND RECORDED IN BOOK 4319, PAGE 138-181 AS DOCUMENT NO. A34517.

RIGHT-OF-WAY AND TRACK MAP

ILLINOIS CENTRAL RAILROAD
(TENNESSEE CENTRAL RY.)

HOPKINSVILLE, KY. To NASHVILLE, TENN.

STATION: 1090+12.6 TO STATION: 984+52.6
MILE POST: 194+ TO MILE POST: 196+

OFFICE OF V.P. & C.E.
SCALE: 1 in. = 200 Ft.

CHICAGO, ILL.
1972

V-2
4

DAVIDSON COUNTY, TENN.

BOOK 63